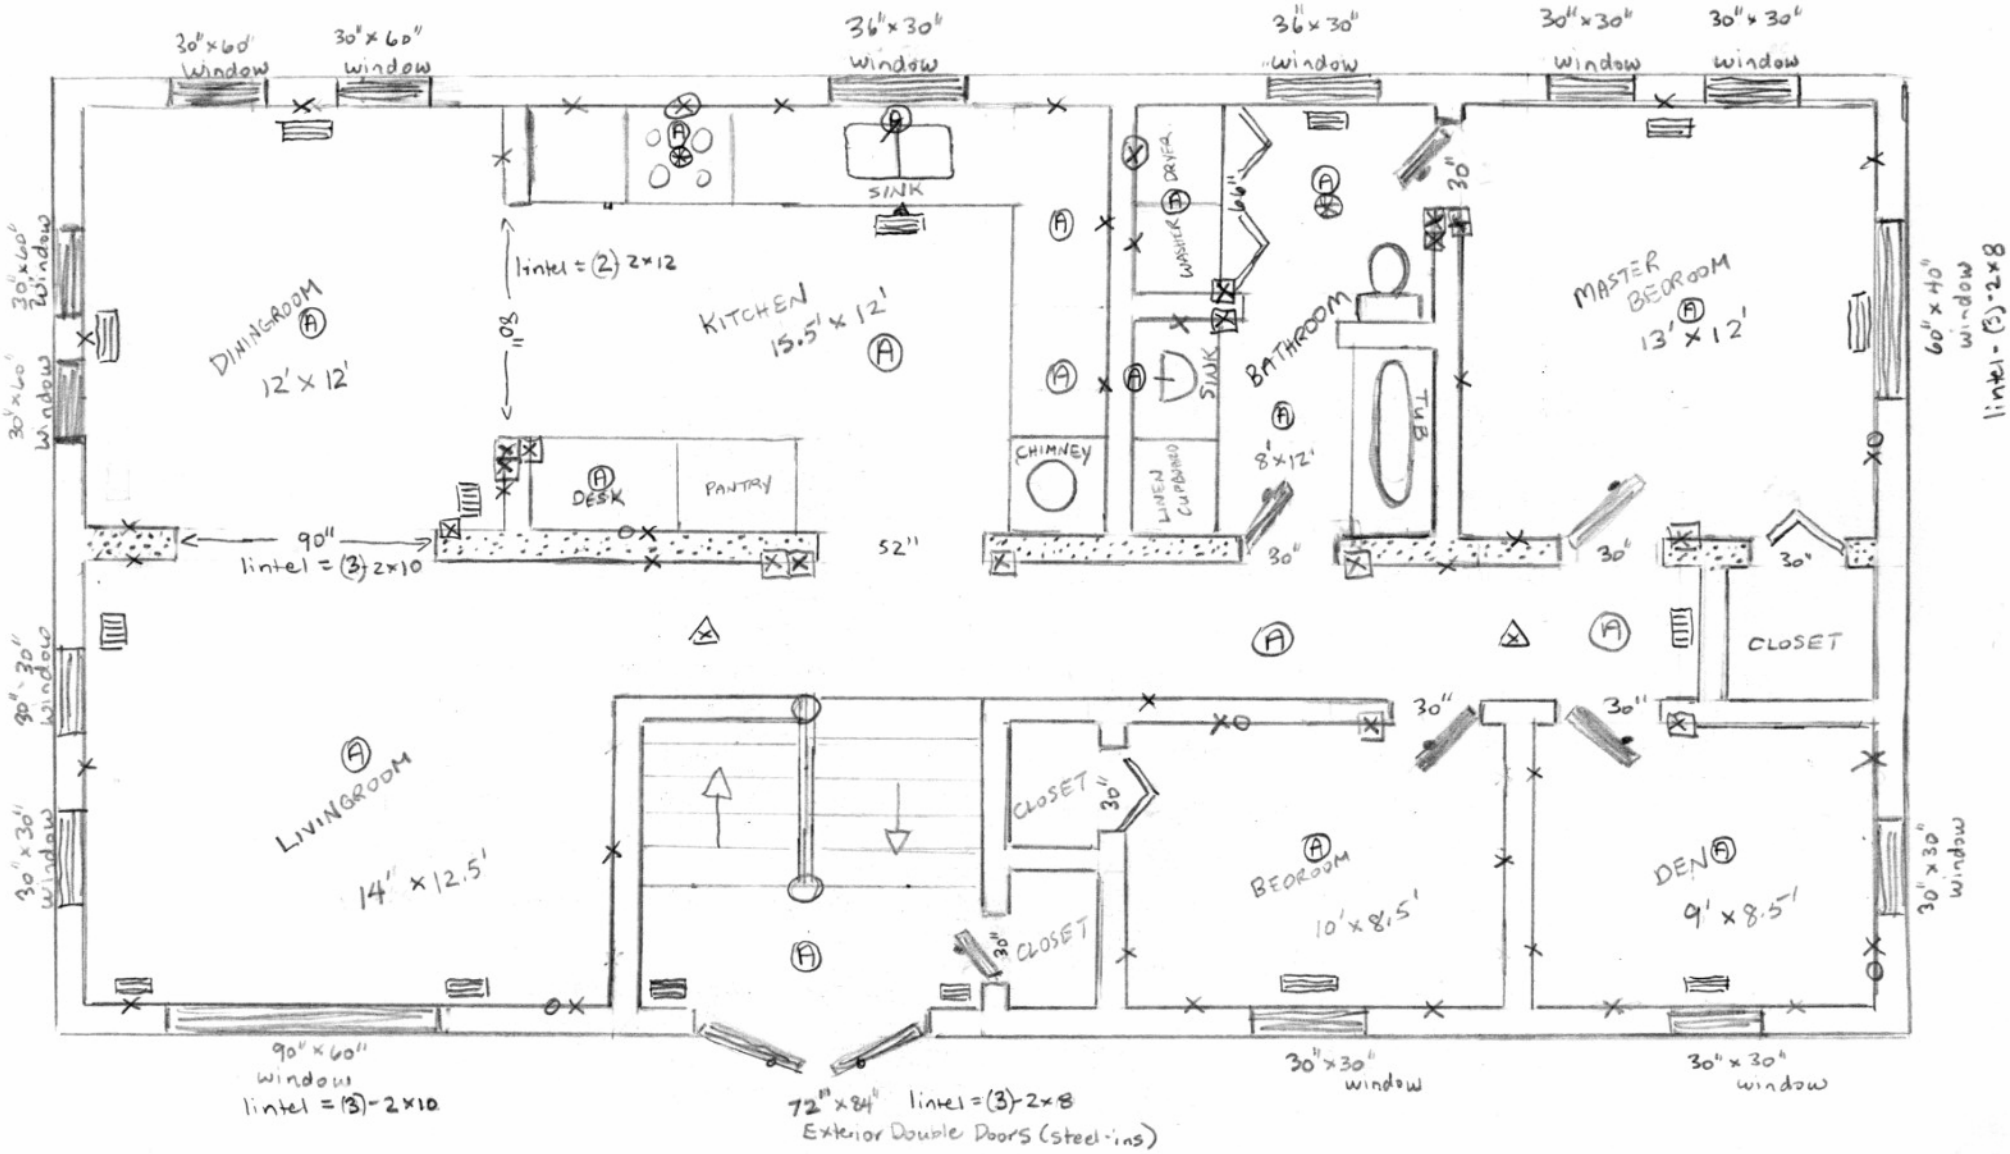

Upper Floorplan

Total Area
1300 ft²

* snow load 2.5 kPa

Ventilation/Heat

supply ducts =
return ducts =
venting fans =

- HVAC specifications on Lower Floorplan.

Electrical

outlet(110) = × Ground Faults Kitchen/Bathroom
outlet(220) = ⊗
Switch = ⊠
Smoke/Carbon Monoxide Detectors =
lighting Ⓐ

LUMBER SPECS

Species/grade = Spruce No.1
lintels = (2×) 2×8 unless otherwise noted.
ext. walls = 2×6
double top plate 16 o.c.
int. walls = 2×4
16" o.c.
int support wall = 2×6
16" o.c.